



Downtown Sunnyvale

Planning Submittal
Building N

November 29, 2016

HUNTER STORM

SGPA ARCHITECTURE AND PLANNING
200 Pine Street, Studio 500, San Francisco, California 94104
www.sgpa.com © SGPA 2016

File Location:\SF-SGPA-FS\Projects\2011\21109 - Sunnyvale Town Center\21109-P-51 Buildings DEF&NO1_Working Files\2016_10_01 Submittal DEF&NO12_08 Building N.MPP.indd

Plot Date: Dec. 8, 2016

Aerial View



Project Team

Developer
Hunter Storm Development
10121 Miller Avenue, Suite 200
Cupertino, CA 95014
Contact: Josh Rupert
Email: josh@hunterproperties.com
Phone: (408) 255-4100

Architect
SGPA Architecture & Planning
200 Pine Street, Suite 500
San Francisco, CA 94104
Contact: David Janes
Email: djanes@sgpa.com
Phone: (415) 983-0131
www.sgpa.com

Civil Engineer
BKF Engineers
1730 N. First Street, Suite 600
San Jose, CA 95112
Contact: Martin Parissenti
Email: mparissenti@bkf.com
Phone: (408) 467-9117


Landscape Architect
The Guzzardo Partnership
181 Greenwich Street
San Francisco, CA 94111
Contact: Gary Laymon
Email: (415) 433-4672
Phone: glaymon@tgp-inc.com

Sheet Index

- 1 Cover Sheet
- 2 Project Information
- 3 Building N Ground Level Retail - Block 4
- 4 Building N Elevations - Block 4
- 5 Building N Elevations - Block 4
- 6 Building N Site Photos - Block 4
- 7 Colors & Materials

Downtown Sunnyvale Sunnyvale, California

Project Information

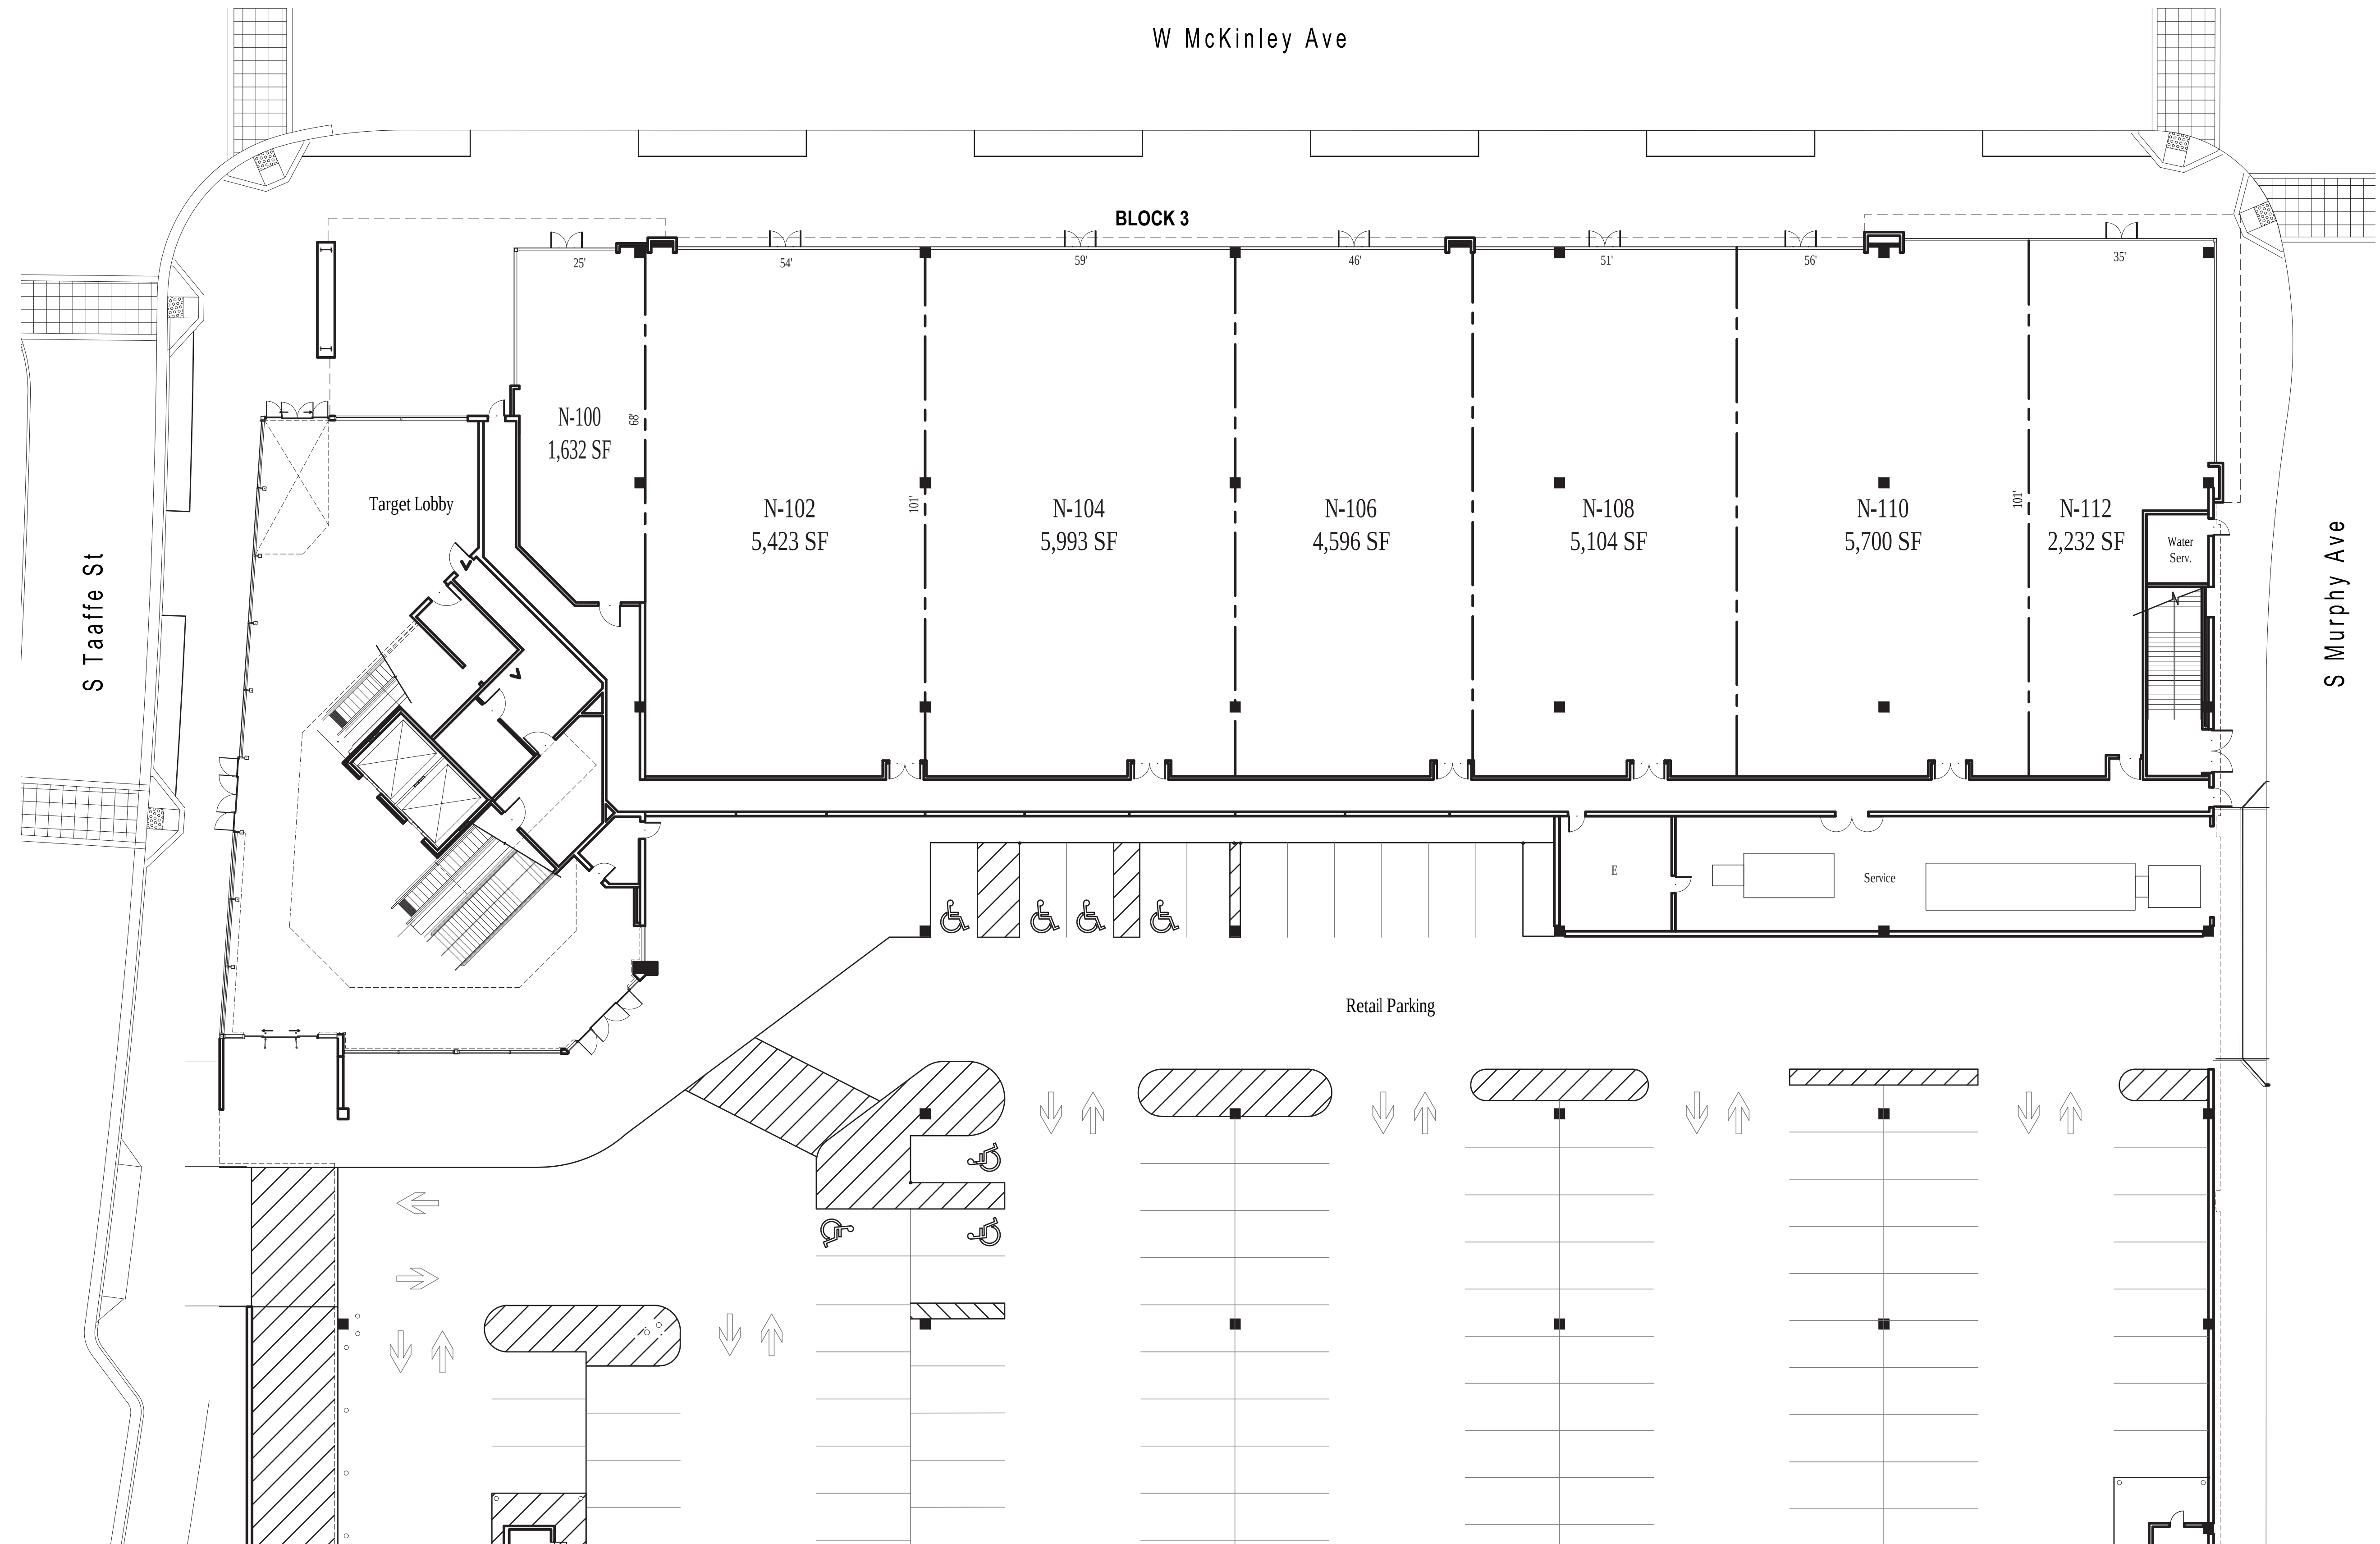


Downtown Sunnyvale Sunnyvale, California

Building N Ground Level Retail - Block 4




File Location: \\SF-SGPA-FS\Projects\2011\21109 - Sunnyvale Town Center\21109-P-51 Buildings DEF&NO1_Working Files\2016_10_01 Submittal DEF&N\2016_12_08 Building N MPP.mdd

Plot Date: Dec. 8, 2016

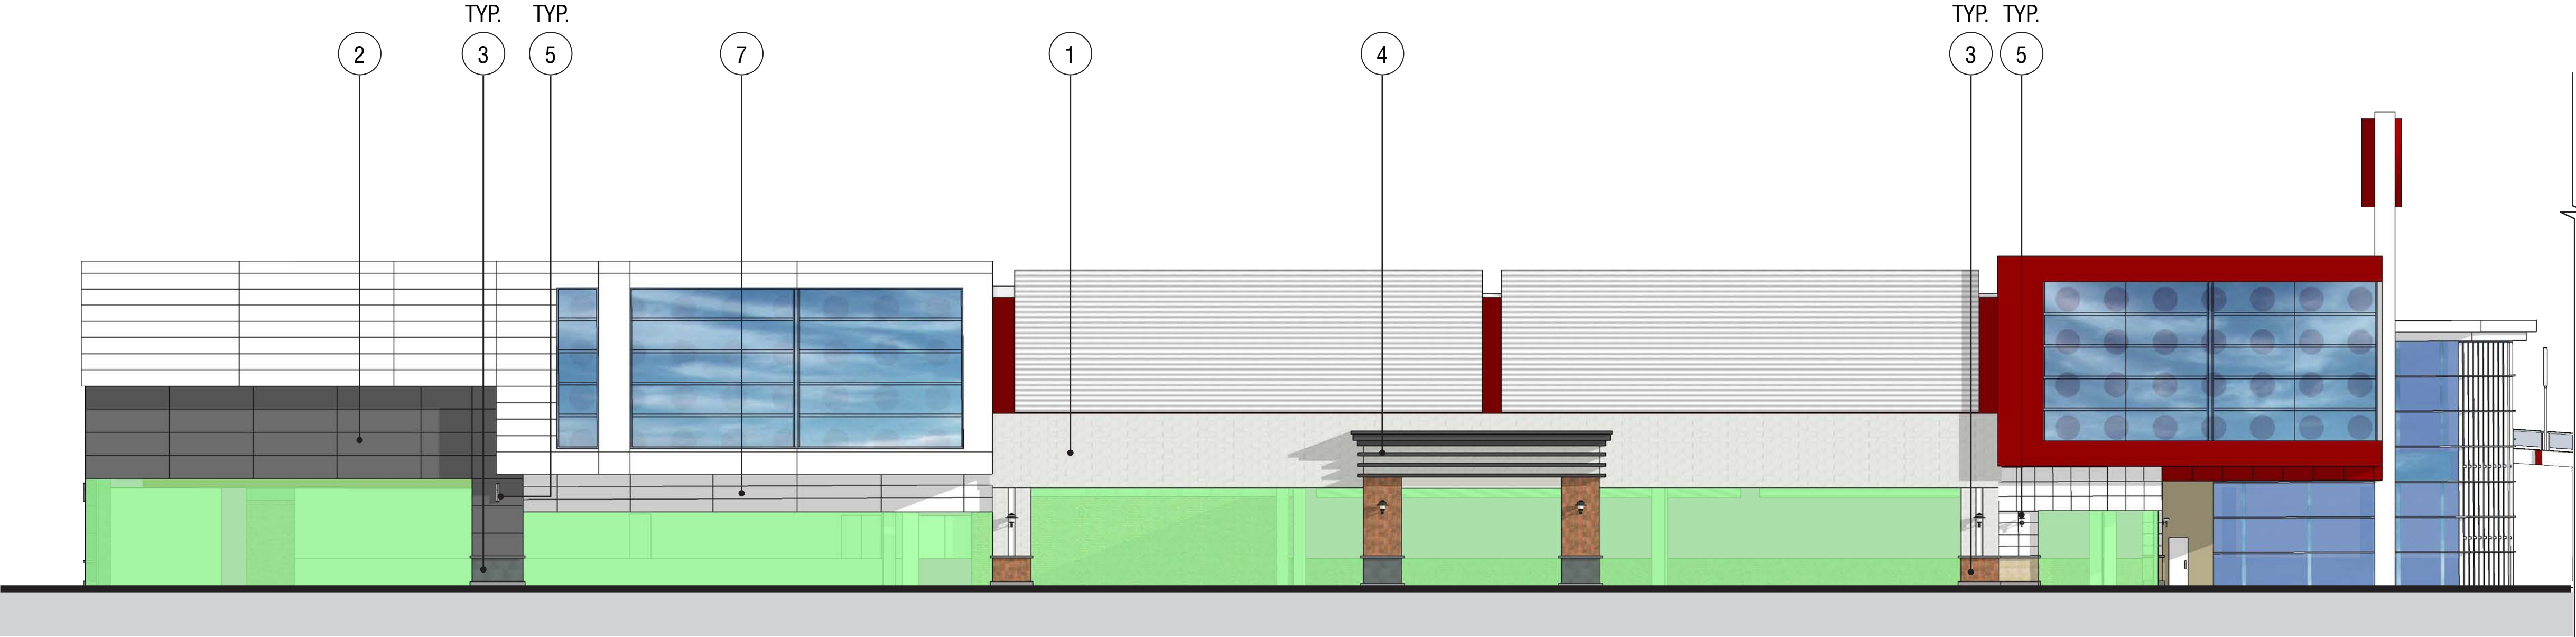

Existing North Elevation
Before Tenant Improvements

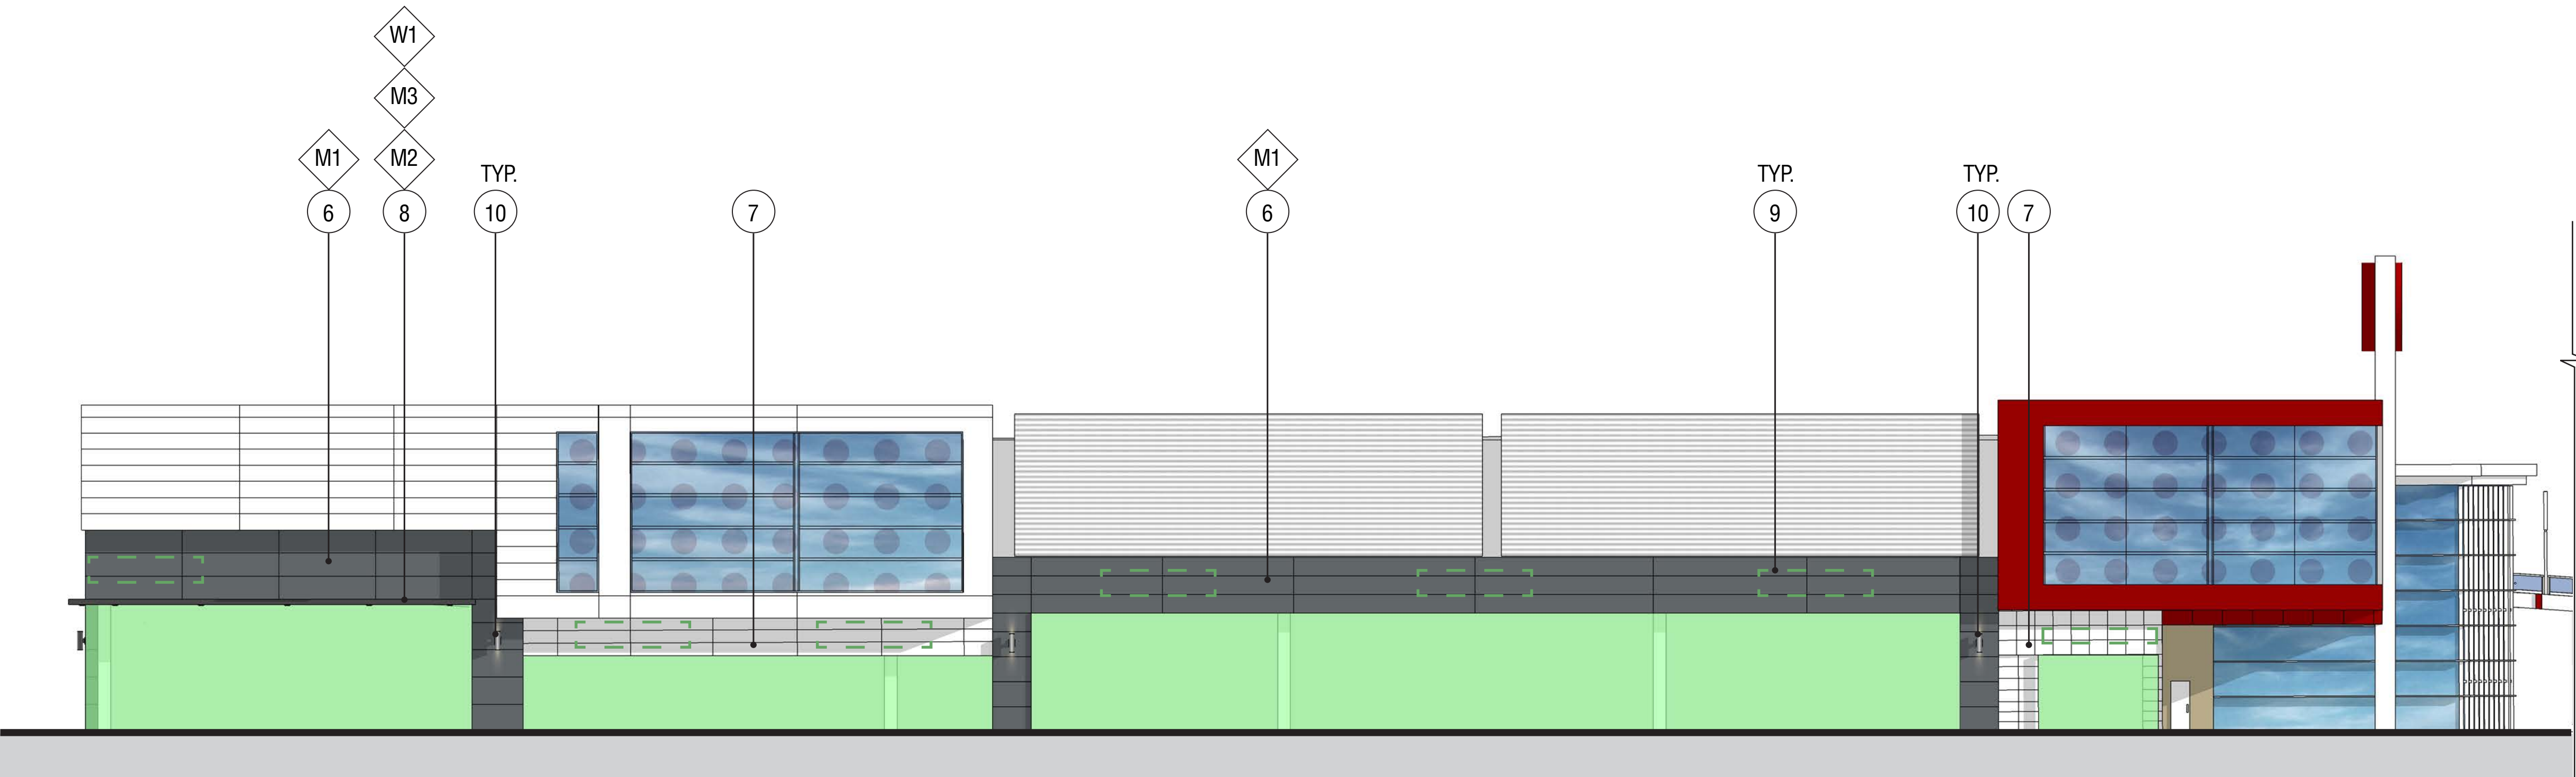

Proposed North Elevation
Before Tenant Improvements

Colors & Materials

- M1 Laminators Inc., PVDF-Kynar 500 Charcoal Grey
- M2 Metal Sales Matte Black (106)
- M3 Metal Sales Metallic Silver (K7)
- W1 Olympic Semi Solid Stain Rustic Cedar

Existing


- (1) (E) tile to be removed
- (2) (E) metal panel to be removed
- (3) (E) base to be removed
- (4) (E) architectural buildout to be removed
- (5) (E) light fixture to be removed

Proposed


- (6) (N) aluminum composite panel
- (7) (E) metal panel
- (8) (N) metal canopy with mounted lighting
- (9) (N) tenant signage
- (10) (N) light fixture
- (11) (N) gas meters

Legend


- Future Tenant Storefront
- Future Tenant Signage

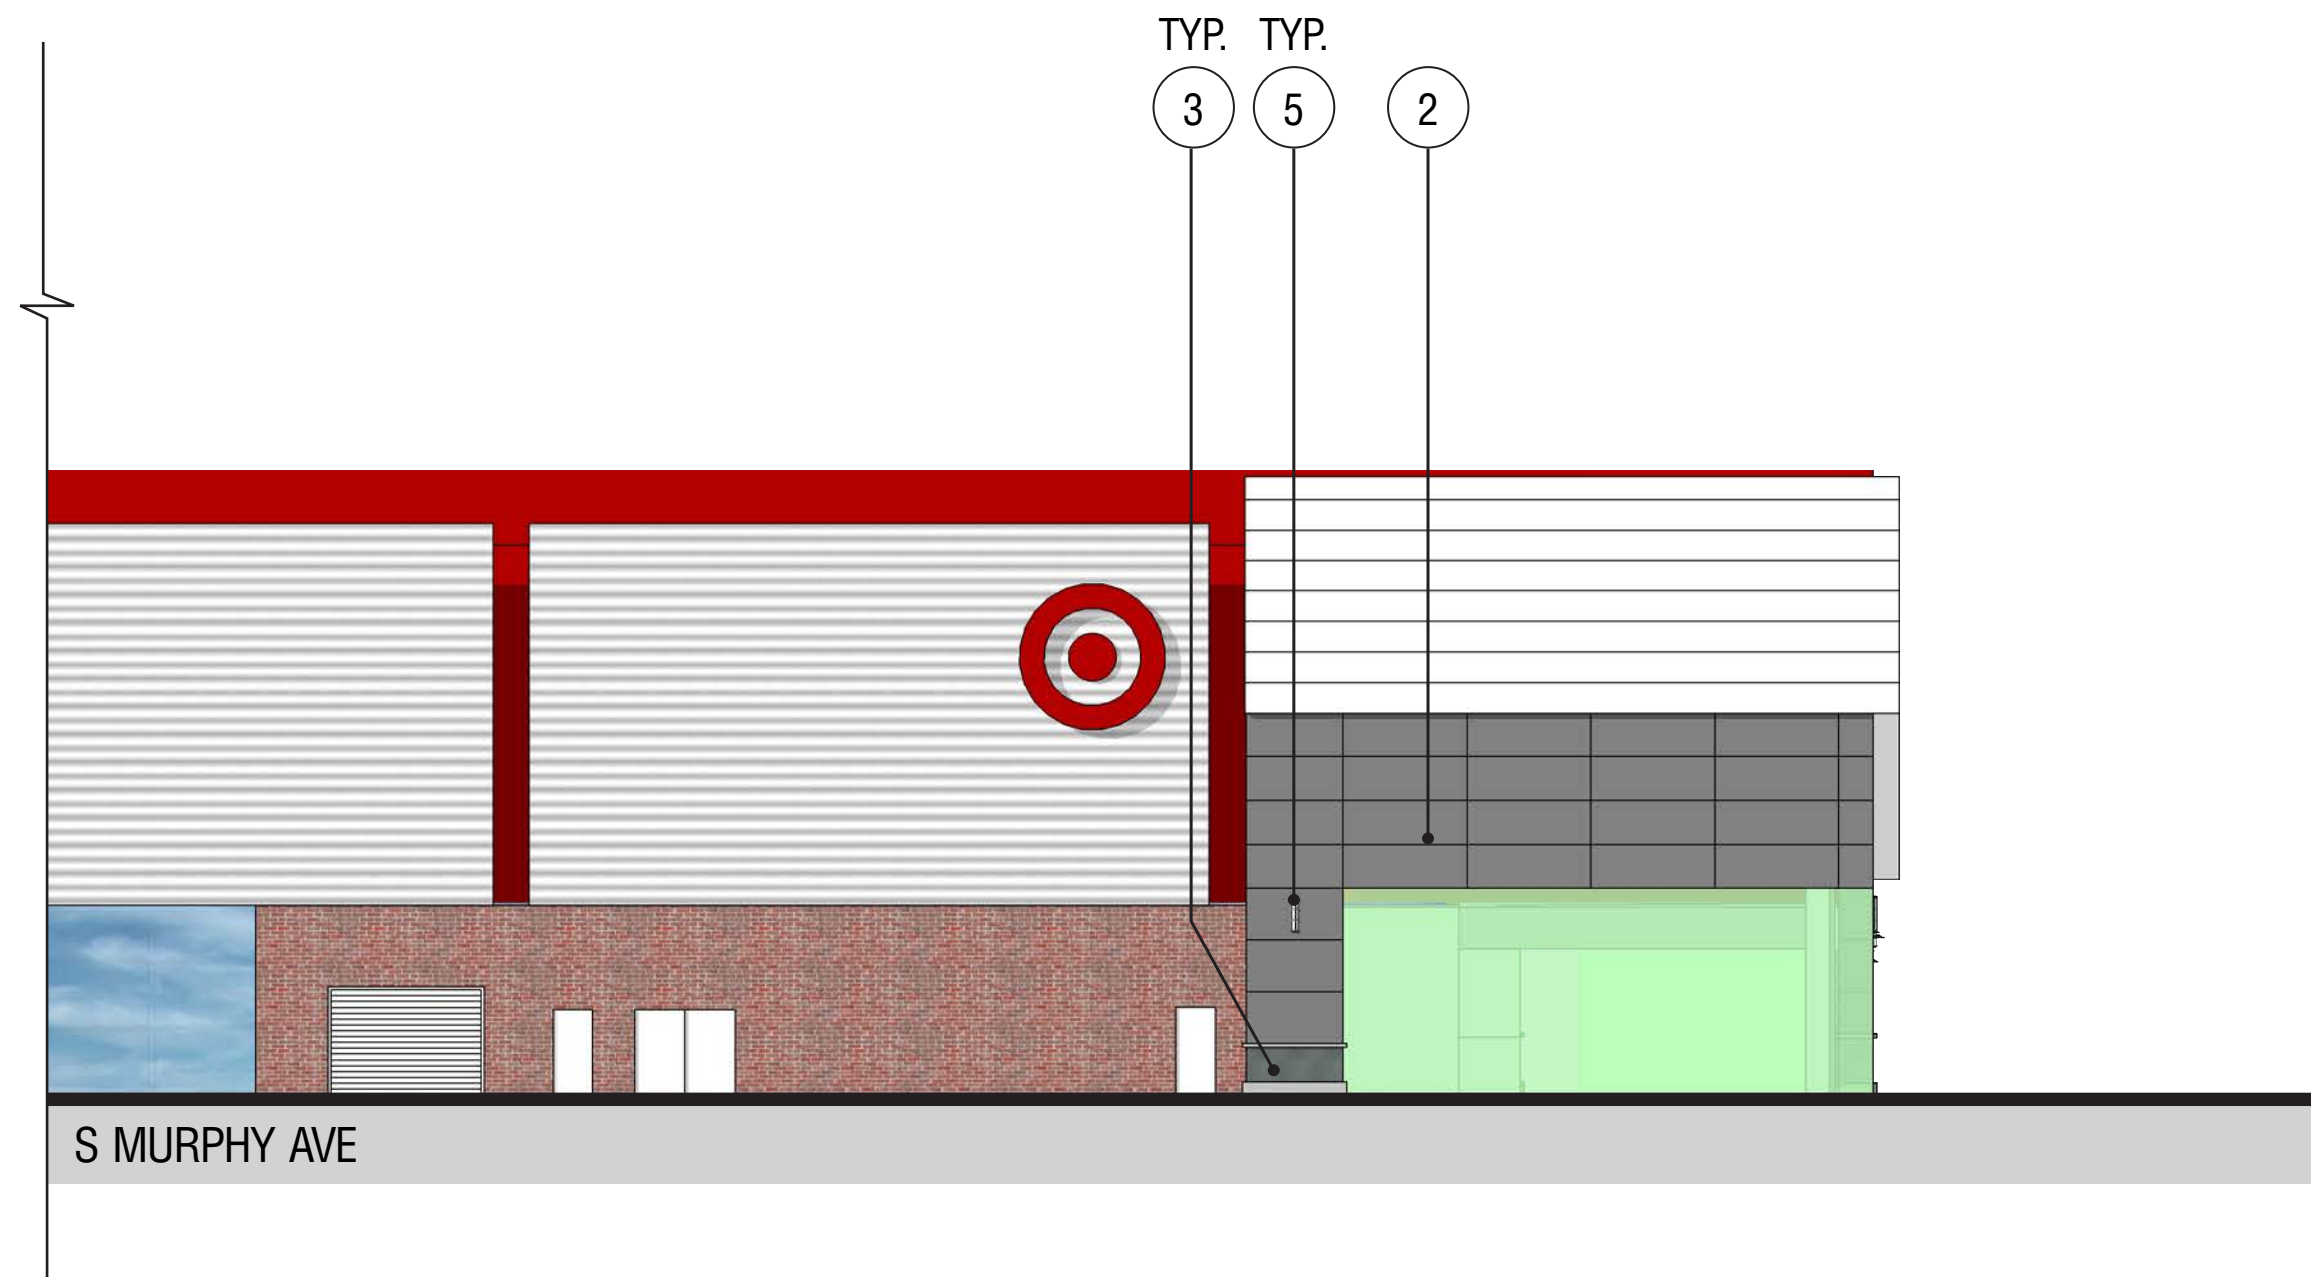


Existing East Elevation
Before Tenant Improvements

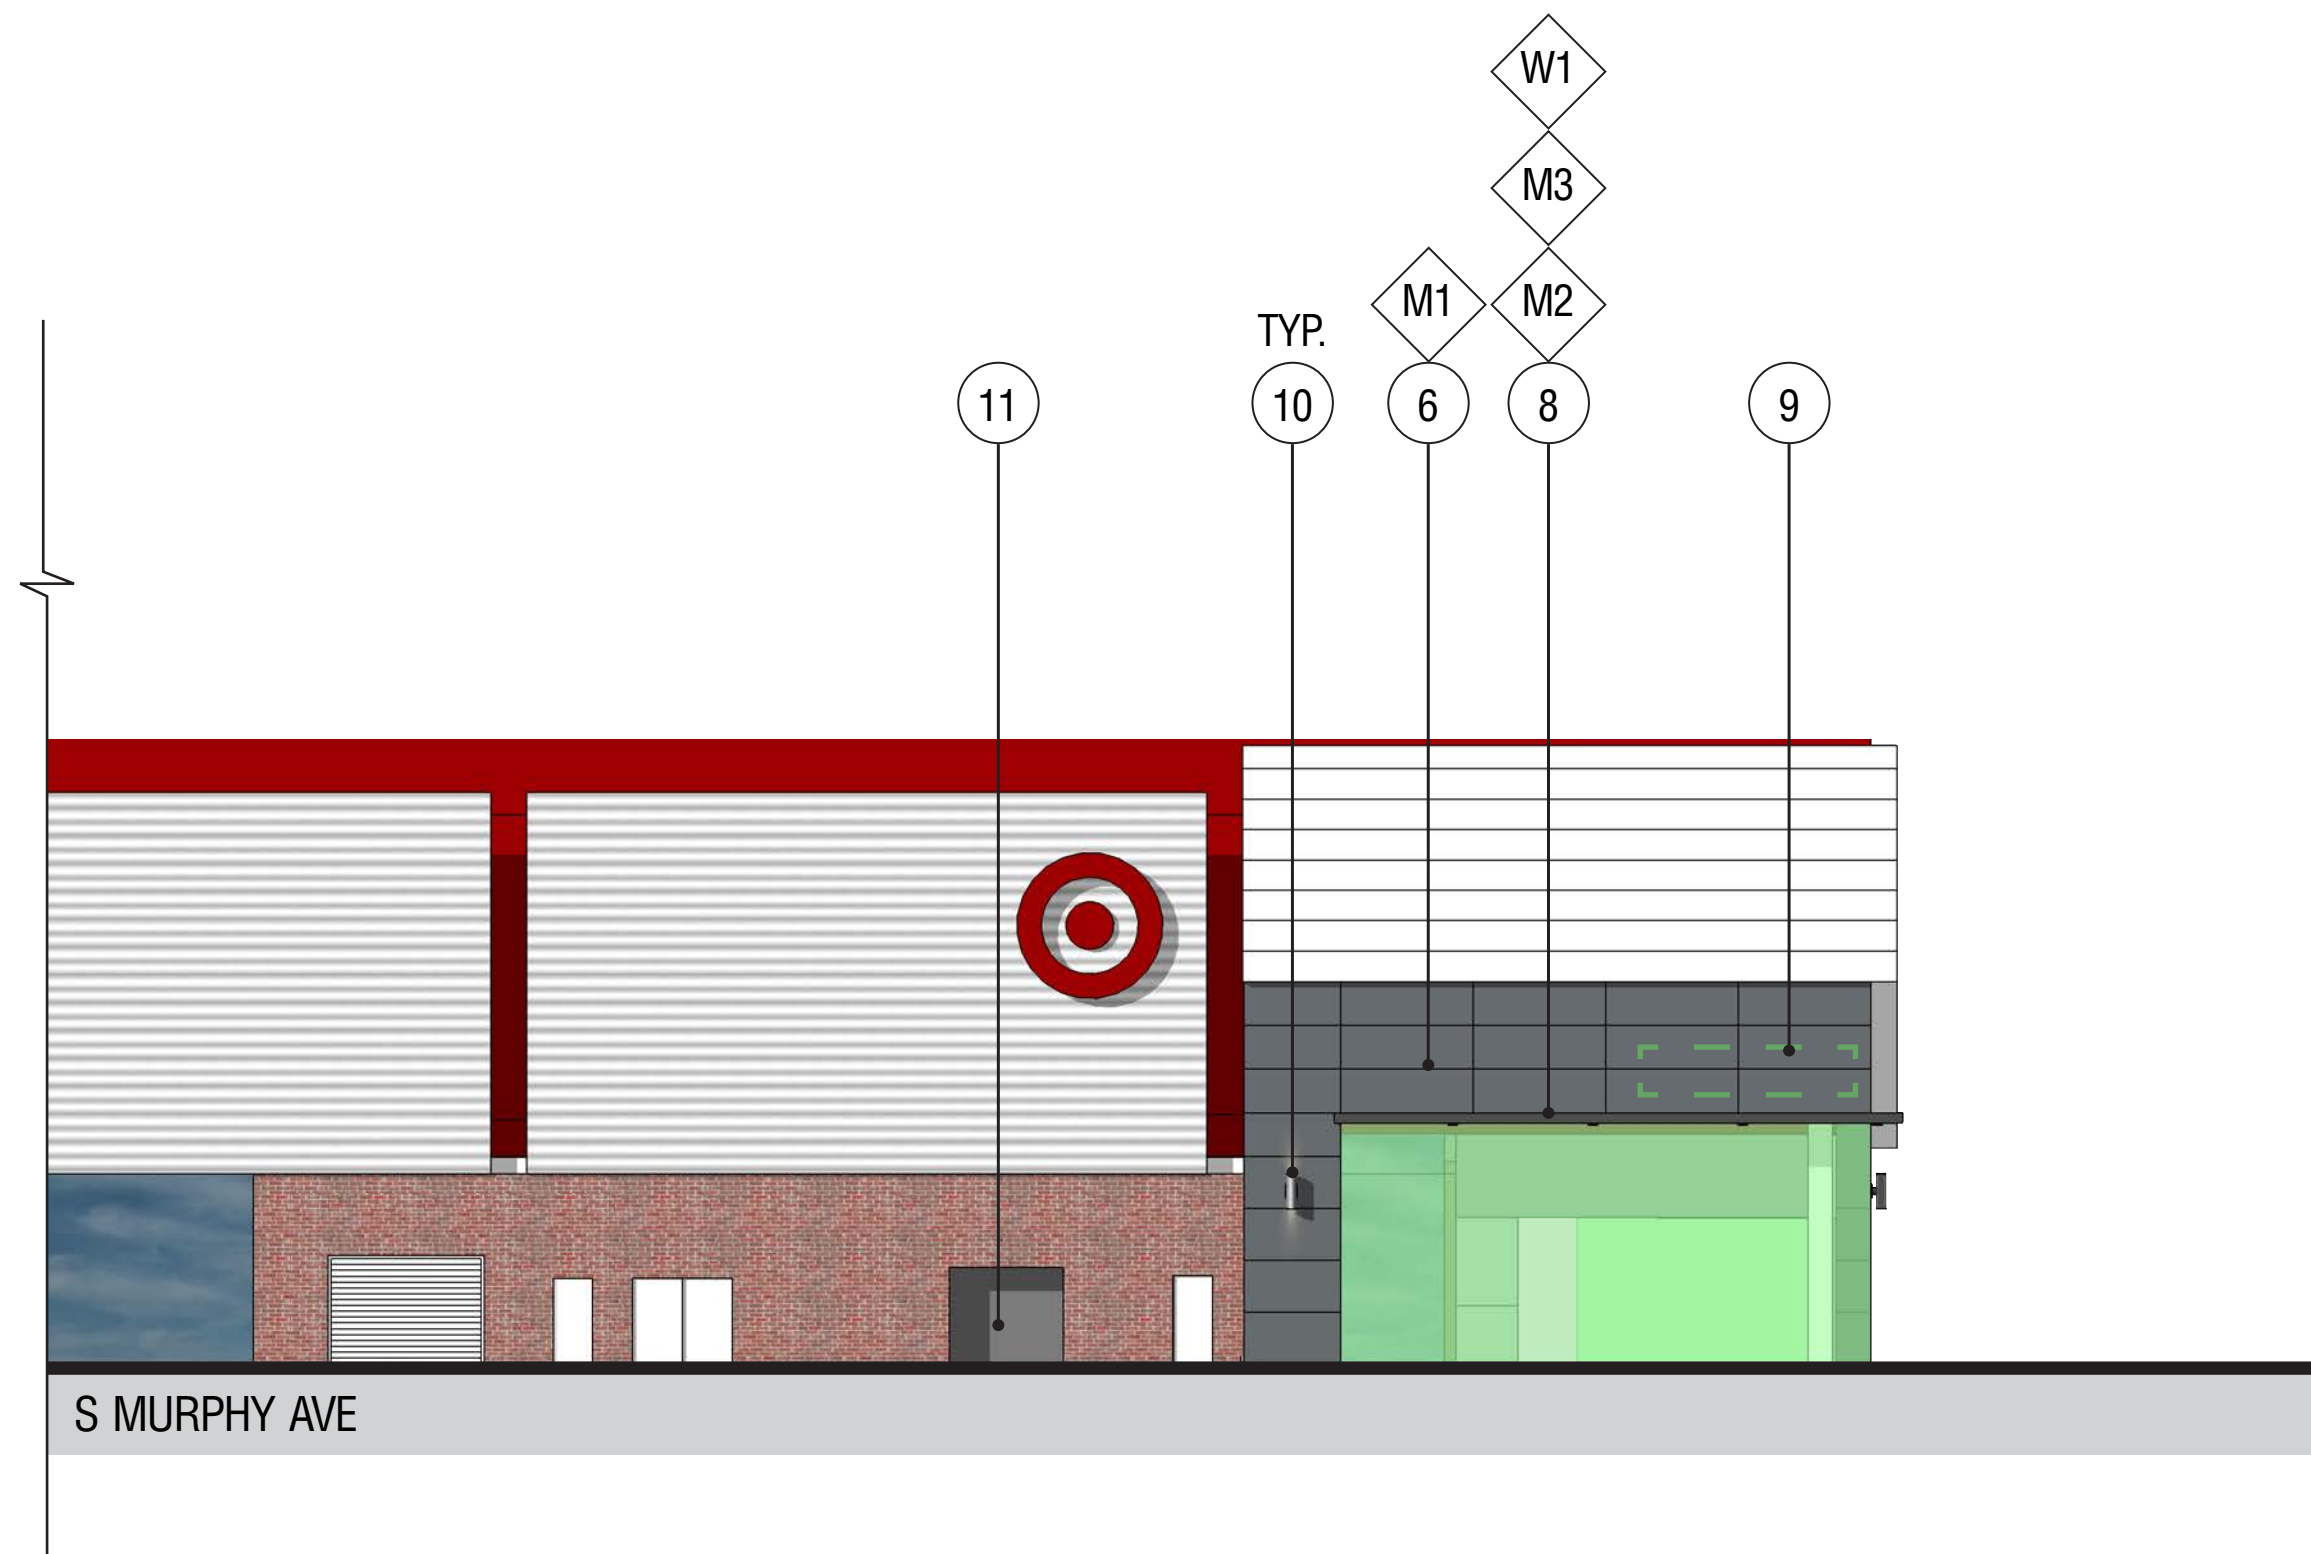

Proposed East Elevation
Before Tenant Improvements

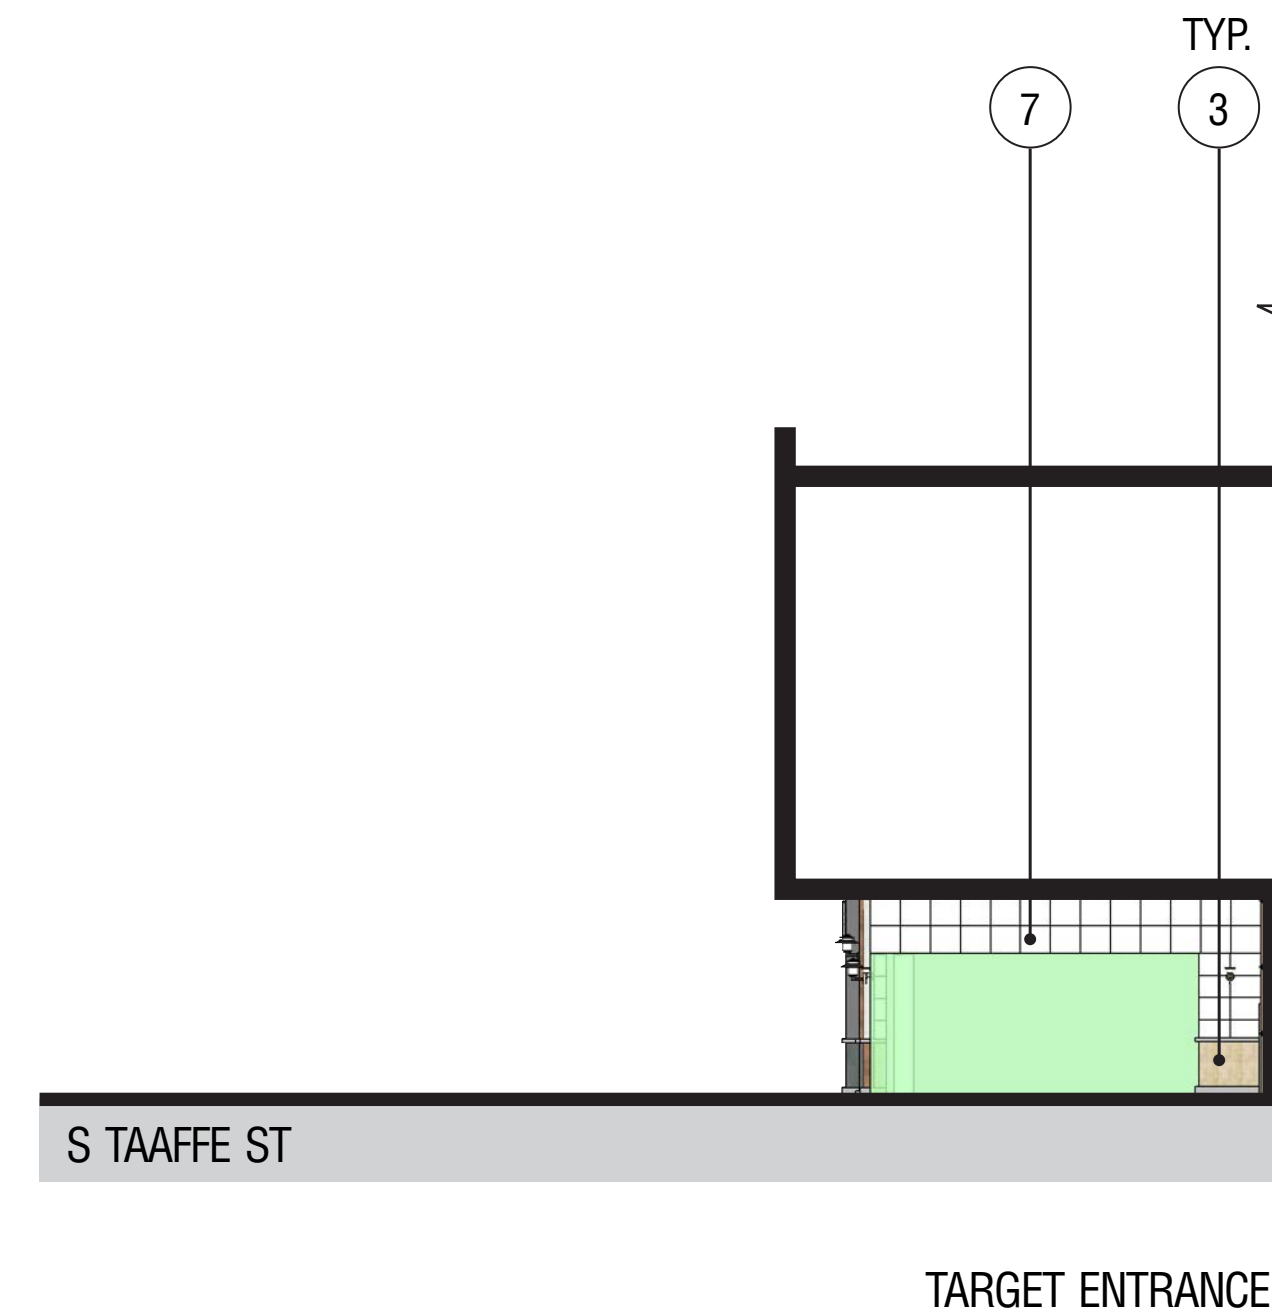

Existing West Elevation
Before Tenant Improvements

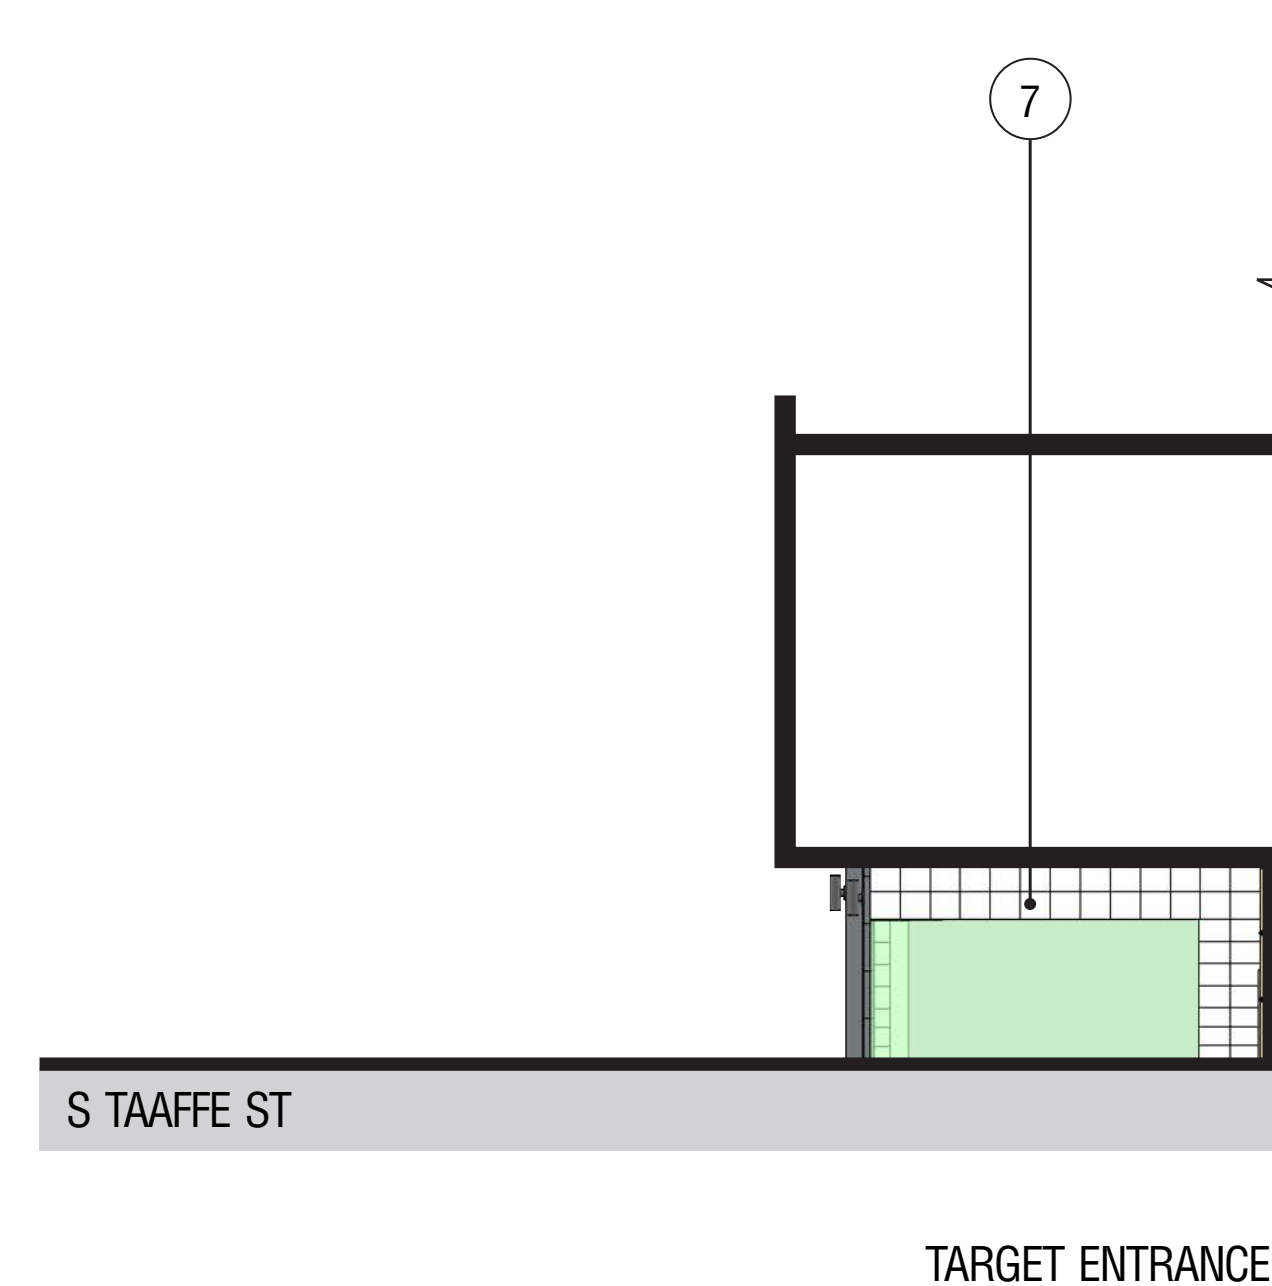

Proposed West Elevation
Before Tenant Improvements

Colors & Materials

- M1 Laminators Inc., PVDF-Kynar 500 Charcoal Grey
- M2 Metal Sales Matte Black (106)
- M3 Metal Sales Metallic Silver (K7)
- W1 Olympic Semi Solid Stain Rustic Cedar

Existing

- 1 (E) tile to be removed
- 2 (E) metal panel to be removed
- 3 (E) base to be removed
- 4 (E) architectural buildout to be removed
- 5 (E) light fixture to be removed

Proposed

- 6 (N) aluminum composite panel
- 7 (E) metal panel
- 8 (N) metal canopy with mounted lighting
- 9 (N) tenant signage
- 10 (N) light fixture
- 11 (N) gas meters

Legend

- Future Tenant Storefront
- Future Tenant Signage

Downtown Sunnyvale

Sunnyvale, California



A




B



C



D

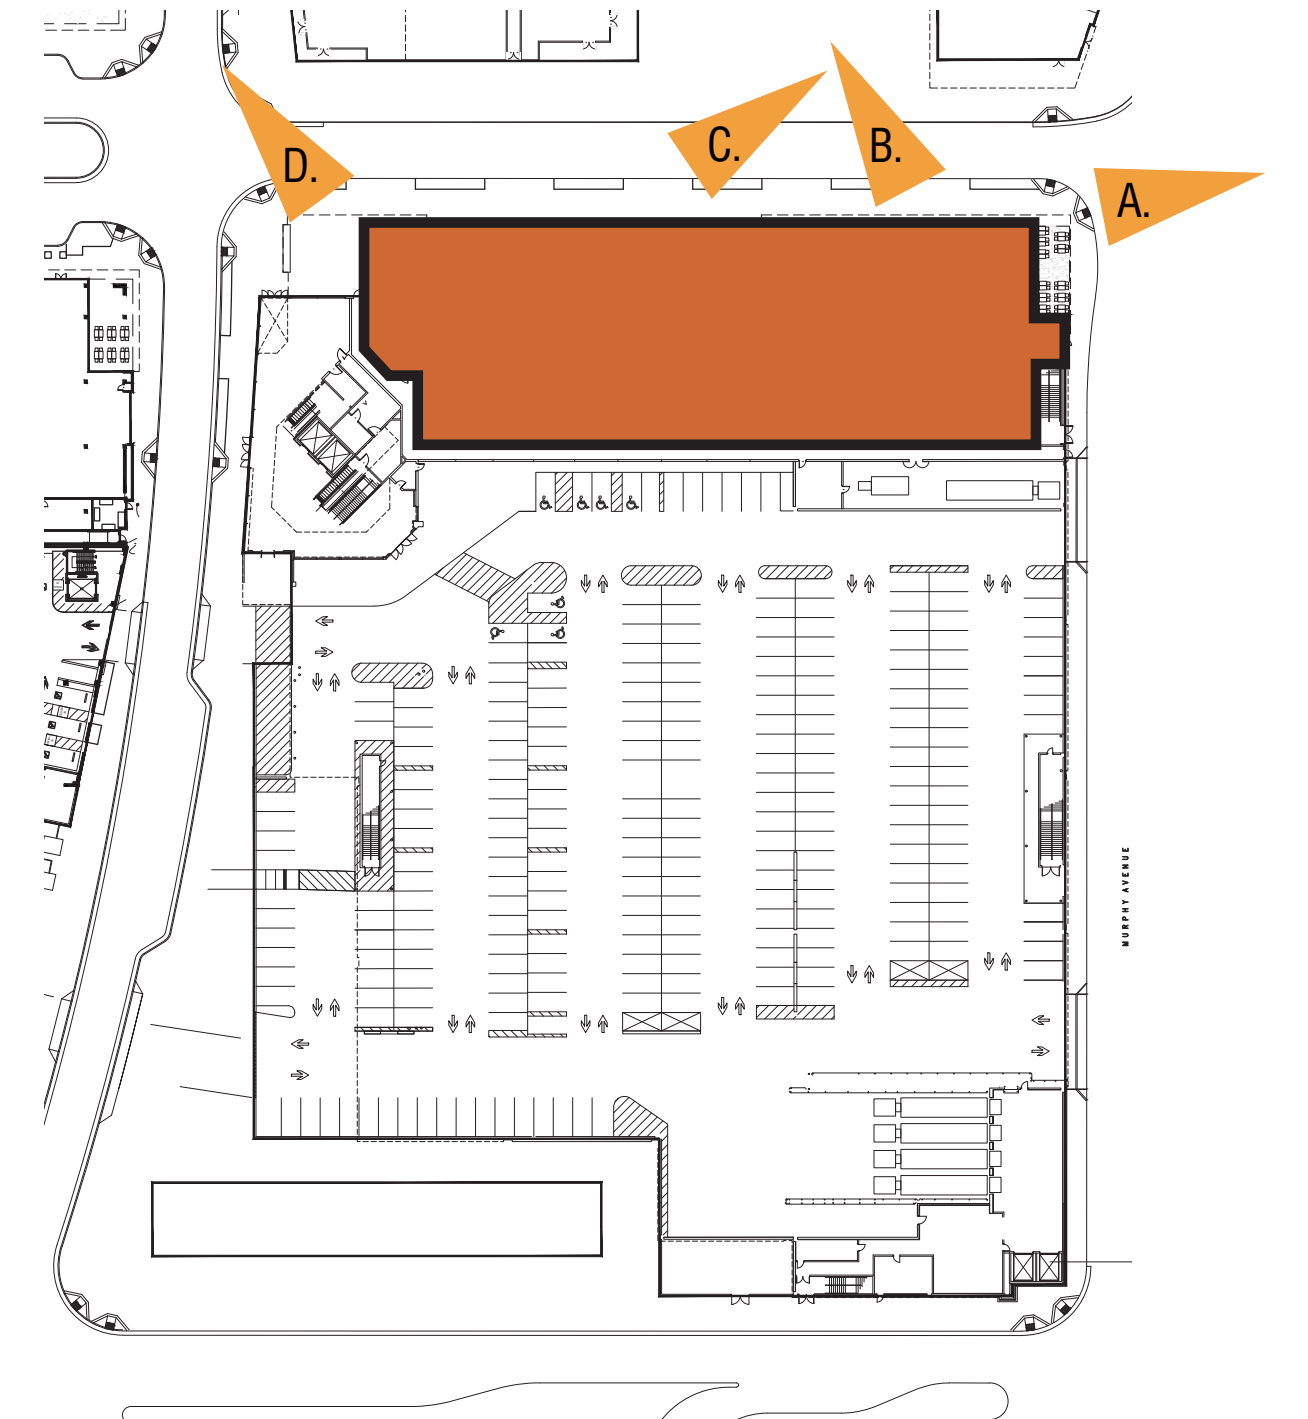


Downtown Sunnyvale Sunnyvale, California


Building N Site Photos - Block 4

Metals


M1

 

M2

 


M3

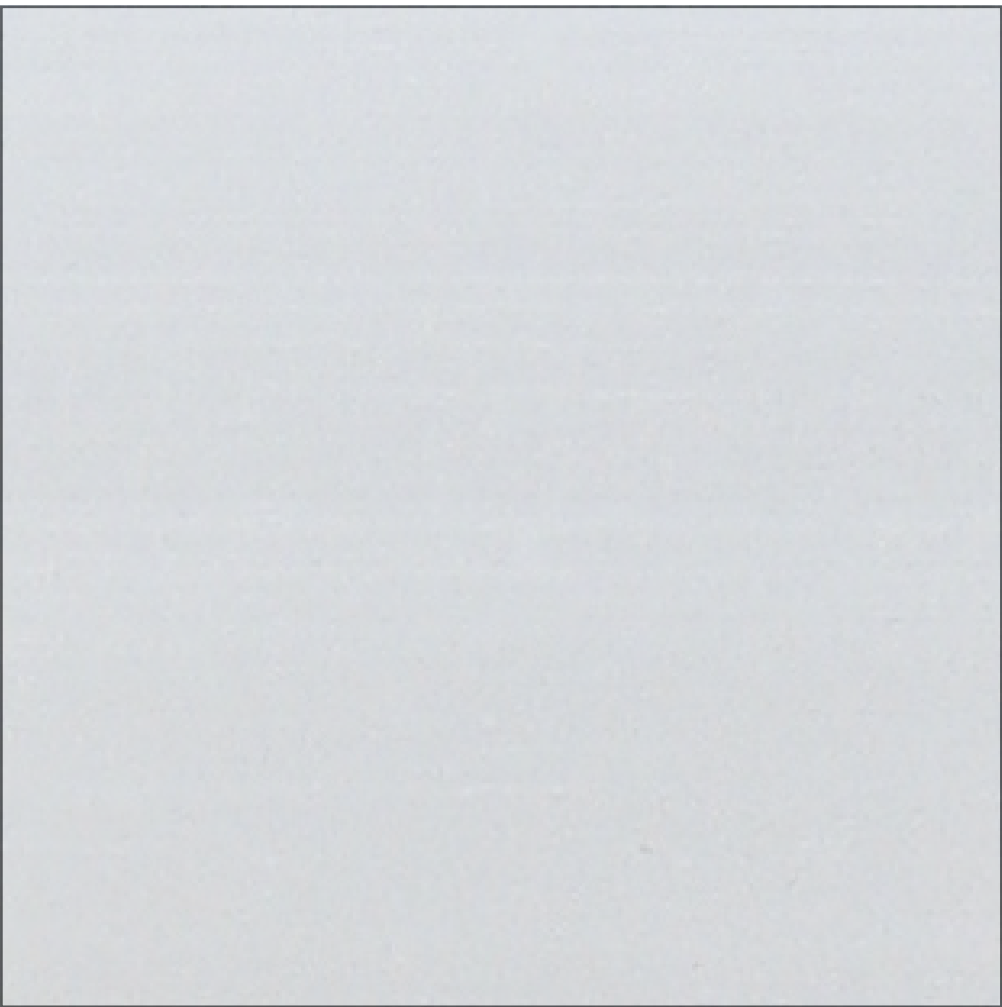

Wood Stain

W1

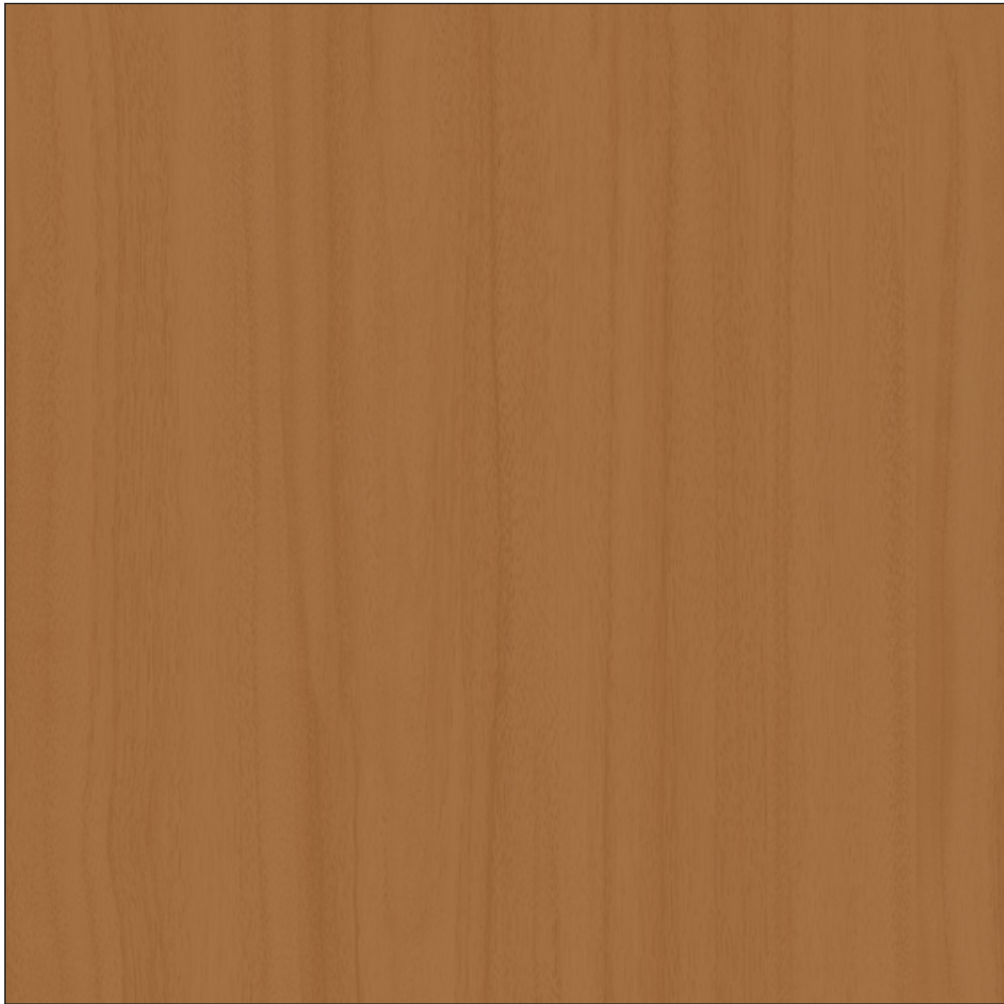

Colors & Materials

- M1

 Laminators Inc., PVDF-Kynar 500 Charcoal Grey
- M2

 Metal Sales Matte Black (106)
- M3

 Metal Sales Metallic Silver (K7)
- W1

 Olympic Semi Solid Stain Rustic Cedar

Existing

- 1

 (E) tile to be removed
- 2

 (E) metal panel to be removed
- 3

 (E) base to be removed
- 4

 (E) architectural buildout to be removed
- 5

 (E) light fixture to be removed

Proposed

- 6

 (N) aluminum composite panel
- 7

 (E) metal panel
- 8

 (N) metal canopy with mounted lighting
- 9

 (N) tenant signage
- 10

 (N) light fixture